BENCH DESIGN 2

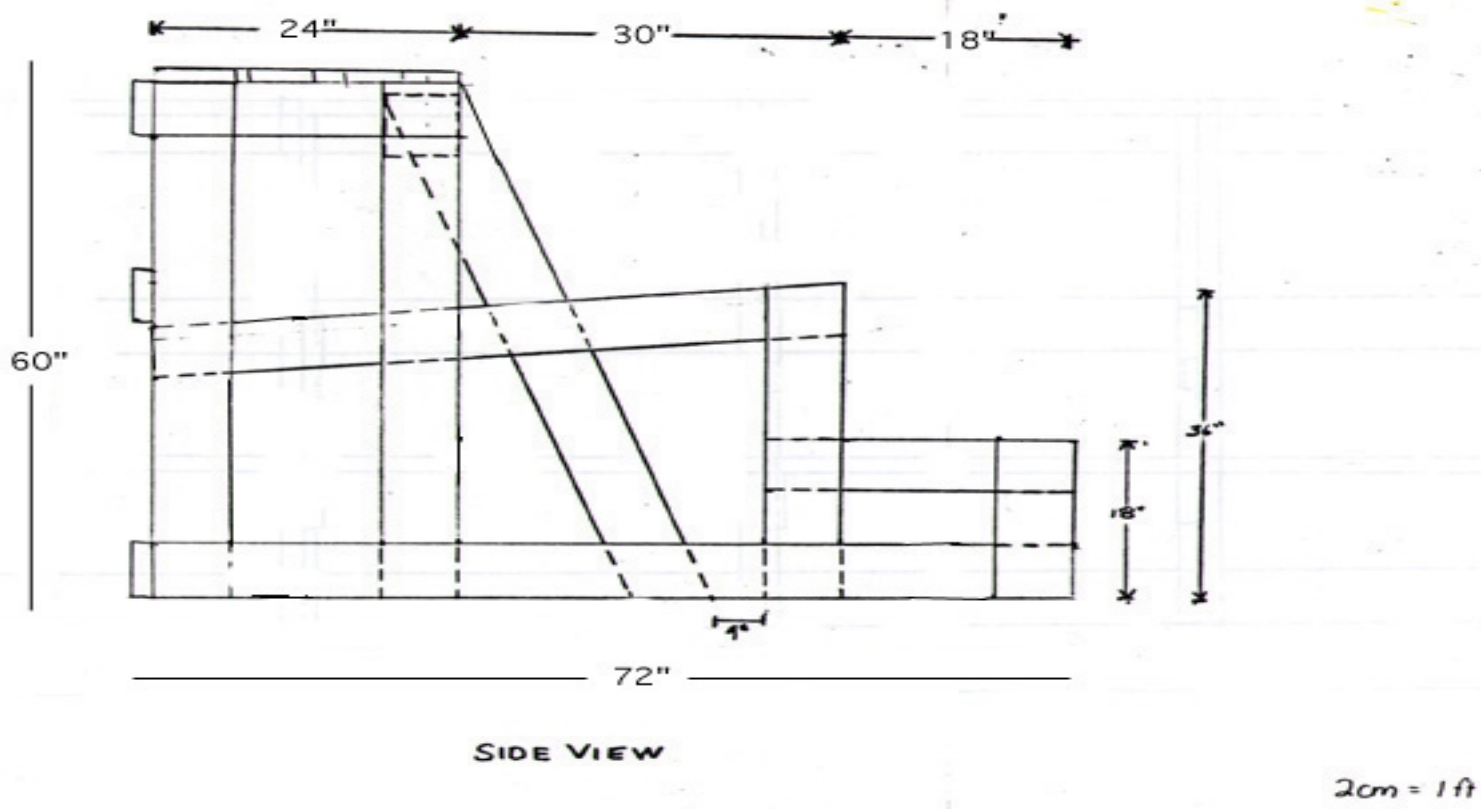

Points to Remember:

•Nuts and bolts should be used for all connecting joints.
•Non-pressure treated wood is recommended.
•Benches may not be secured to surrounding trees, bushes, etc.
•Approval must be given from the Office of Student Development before construction can begin. Contact Stephen Bryan at sbryan@duke.edu (684-6313).
•For the complete bench policy, refer to the *Bulletin of Information and Regulations*.

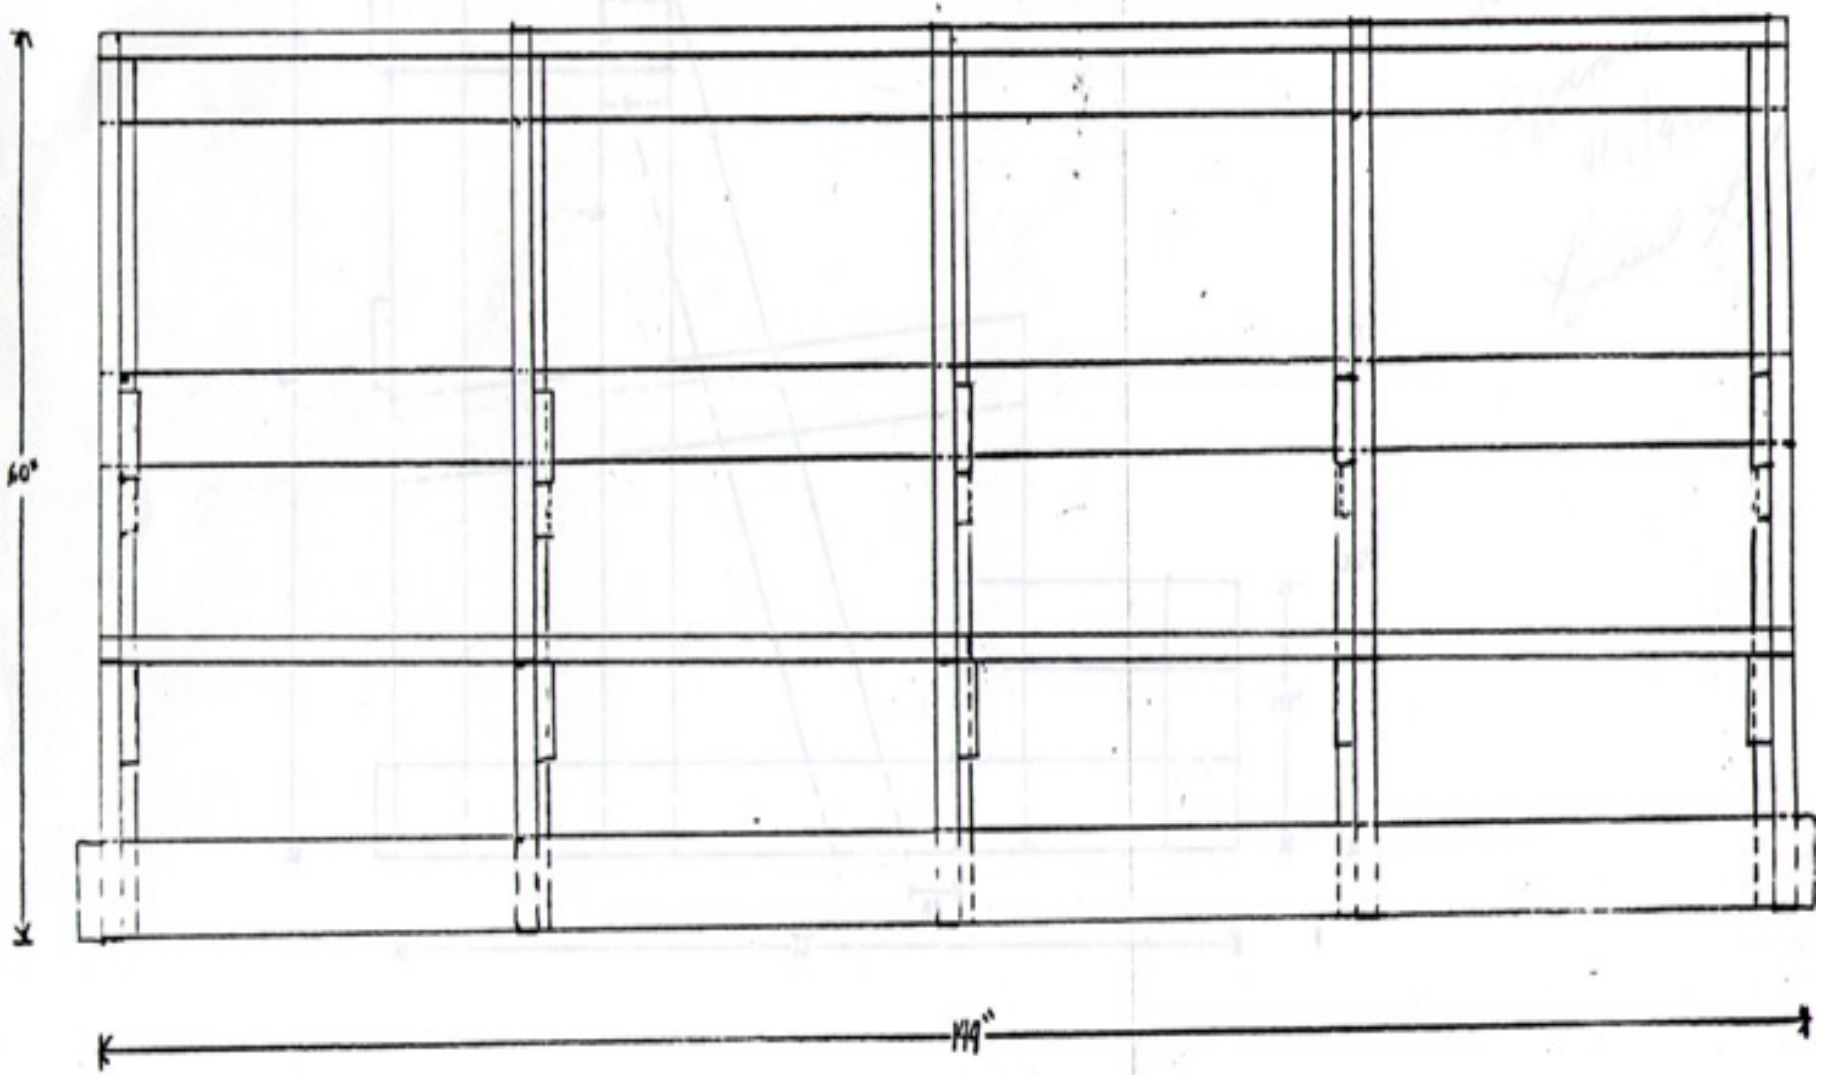

FRONT VIEW

2cm = 1ft